TYPICAL SECTION

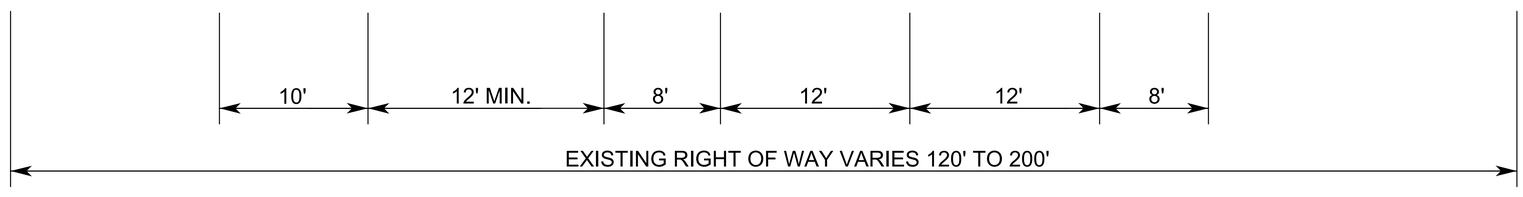

NIMMO
PARKWAY PHASE VII-B